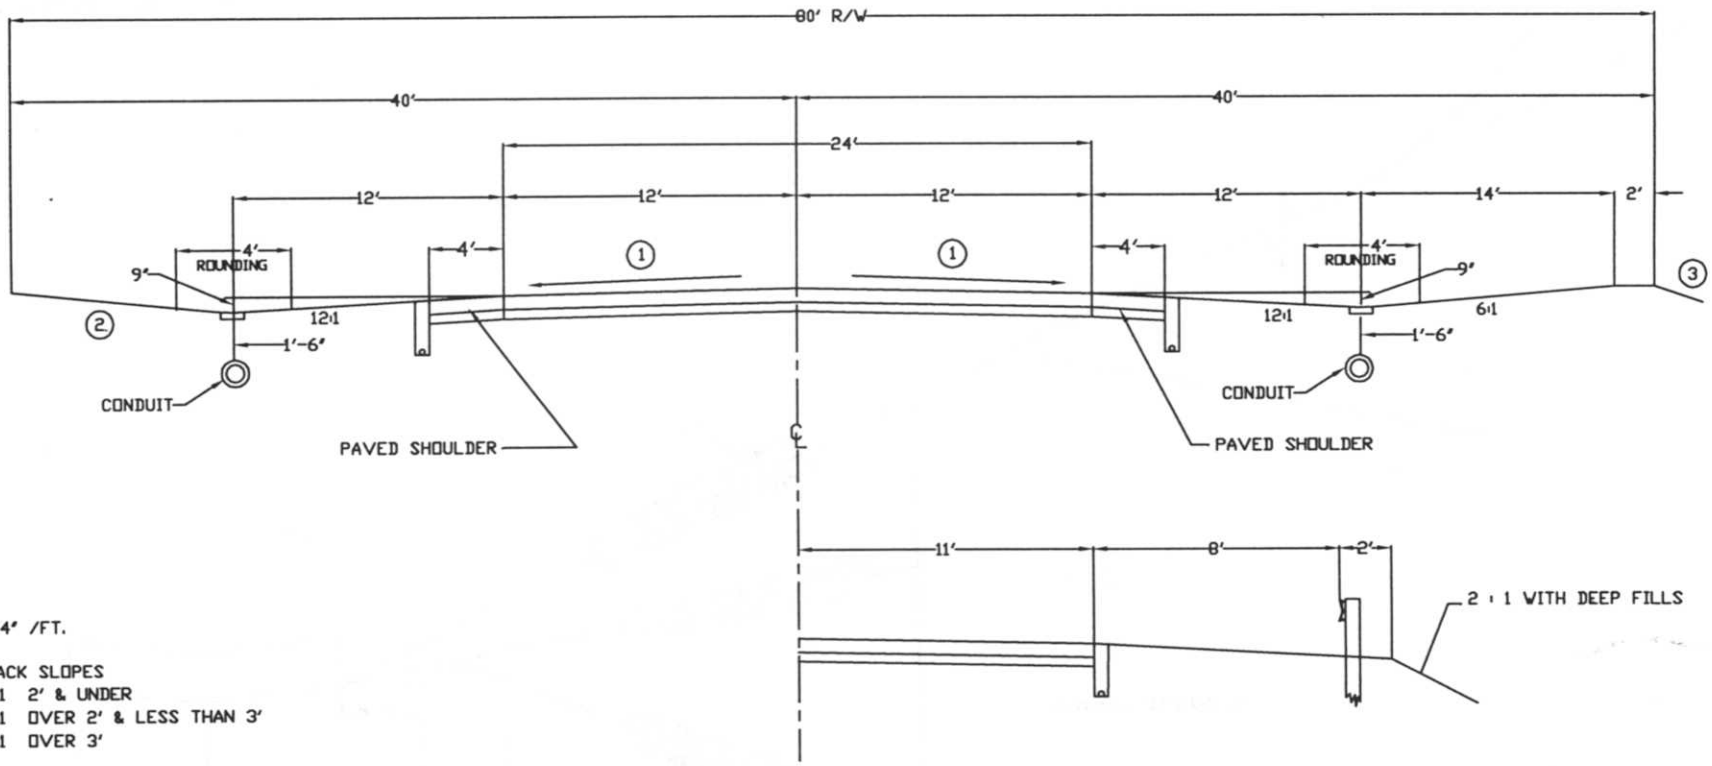

GUARDRAIL SECTION

(1) 1/4" /FT.

(2) BACK SLOPES
- 4:1 2' & UNDER
- 3:1 OVER 2' & LESS THAN 3'
- 2:1 OVER 3'

(3) FILL SLOPES
- 4:1 3' & UNDER
- 3:1 OVER 3'
- 2:1 WHEN APPROVED BY THE COUNTY ENGINEER

NOTE: DRAWING NOT TO SCALE

OFFICE OF THE MEDINA COUNTY ENGINEER	SPECIAL COLLECTOR	STANDARD DRAWING FIGURE 9