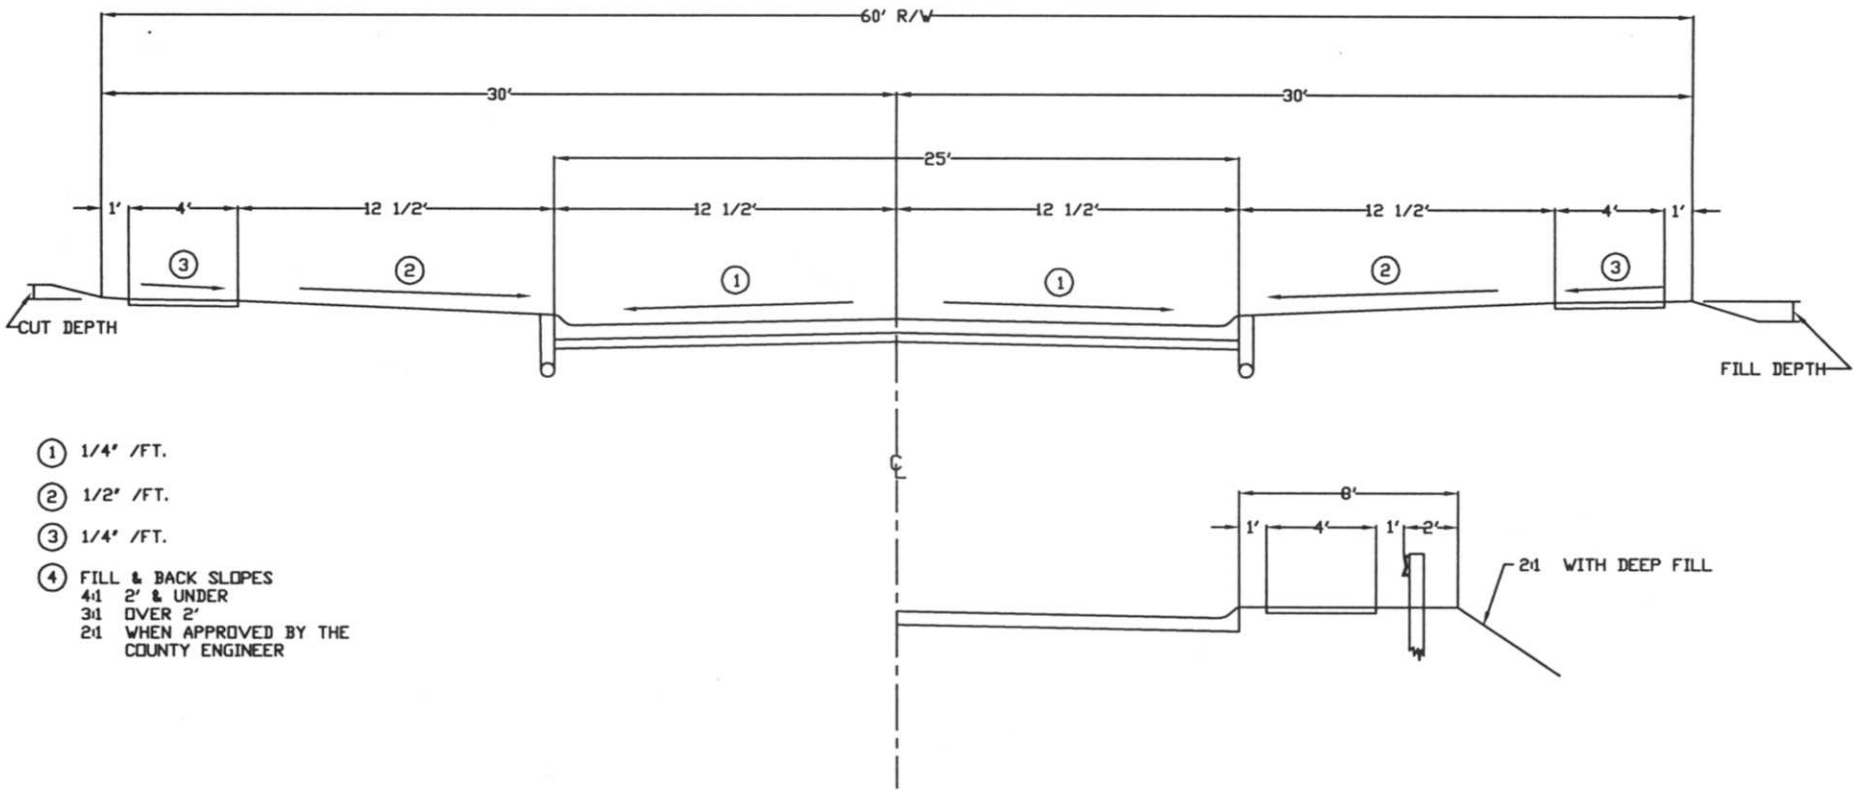

(1) 1/4" /FT.

(2) 1/2" /FT.

(3) 1/4" /FT.

(4) FILL & BACK SLOPES
4:1 2' & UNDER
3:1 OVER 2'
2:1 WHEN APPROVED BY THE COUNTY ENGINEER

NOTE: DRAWING NOT TO SCALE

OFFICE OF THE
MEDINA COUNTY
ENGINEER

URBAN RESIDENTIAL

STANDARD DRAWING

FIGURE 1